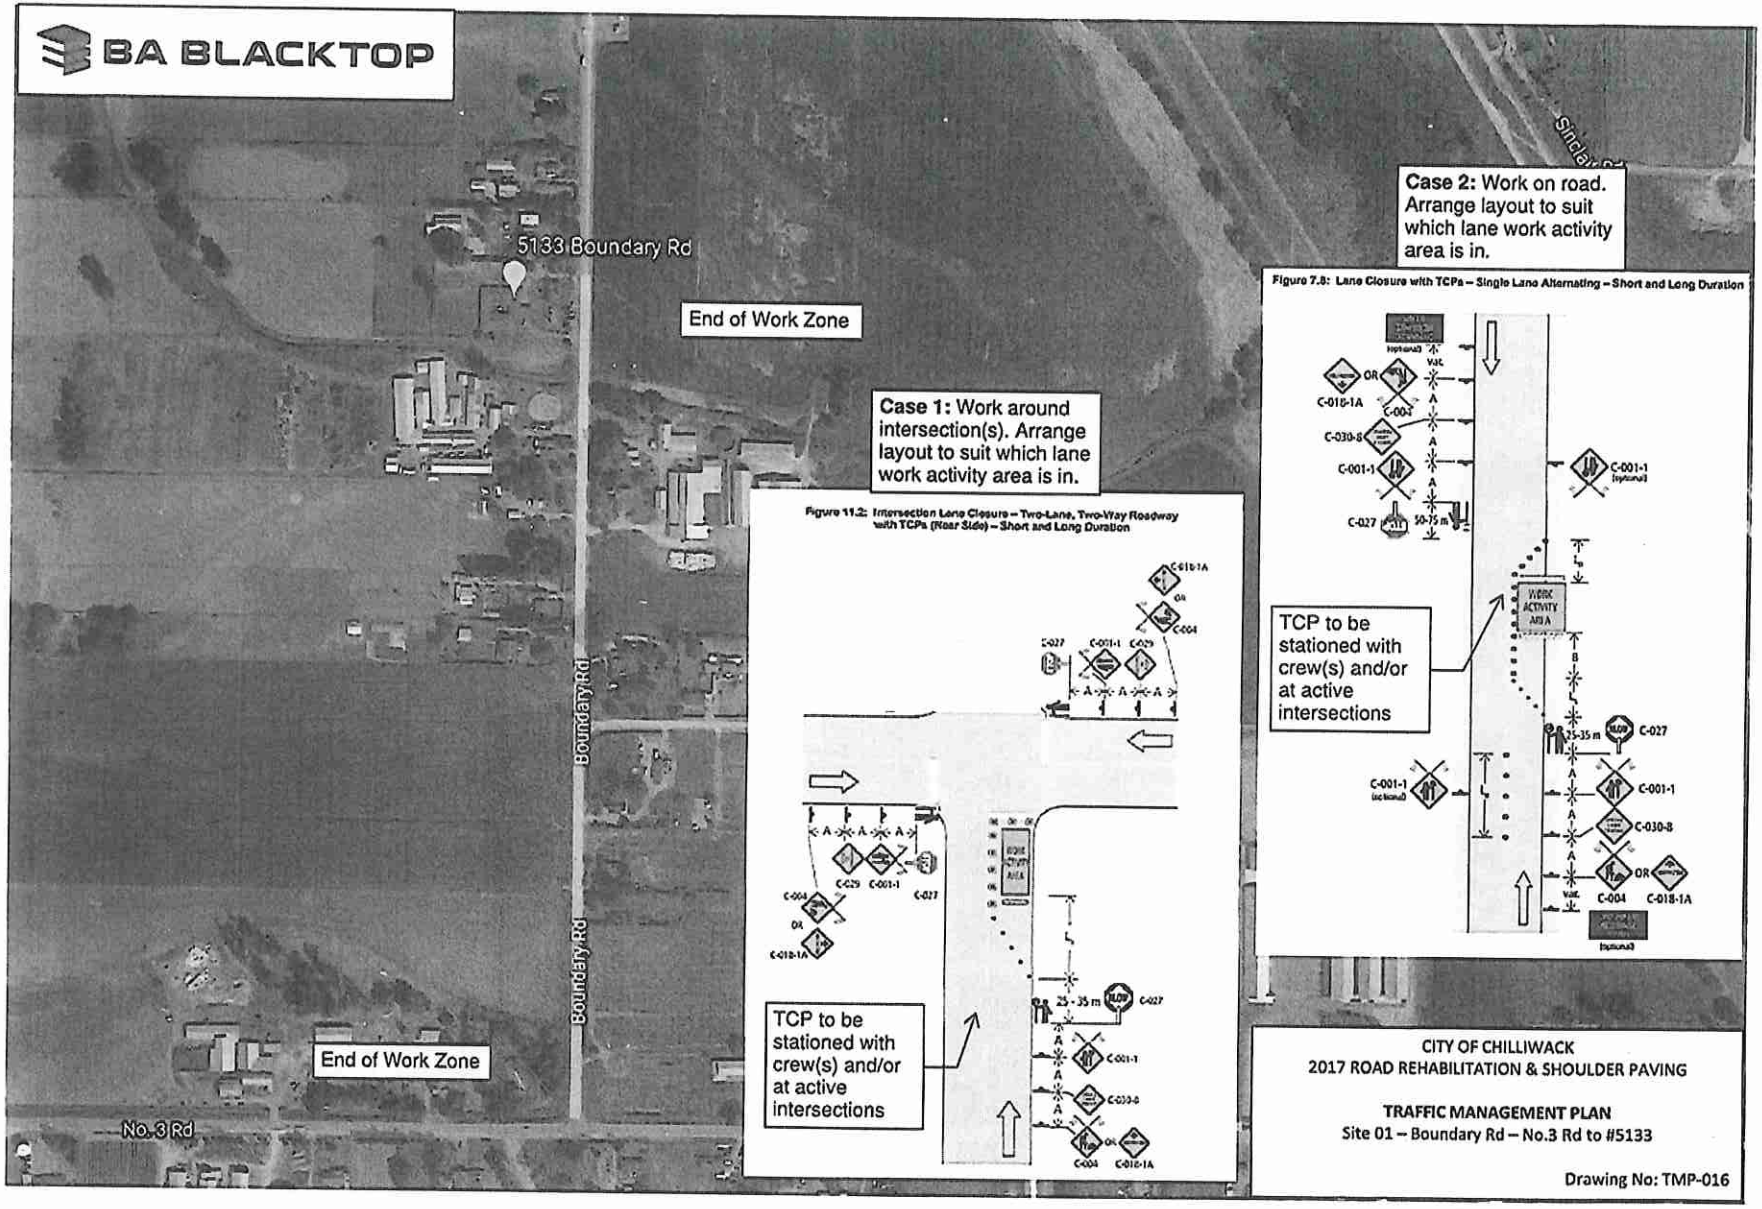
BA BLACKTOP
5133 Boundary Rd
End of Work Zone
Boundary Rd
Boundary Rd
End of Work Zone
No. 3 Rd
Case 1: Work around intersection(s). Arrange layout to suit which lane work activity area is in.
Figure 11.2: Intersection Lane Closure – Two-Lane, Two-Way Roadway with TCPs (Rear Side) – Short and Long Duration
TCP to be stationed with crew(s) and/or at active intersections
Case 2: Work on road. Arrange layout to suit which lane work activity area is in.
Figure 7.8: Lane Closure with TCPs – Single Lane Alternating – Short and Long Duration
TCP to be stationed with crew(s) and/or at active intersections
CITY OF CHILLIWACK
2017 ROAD REHABILITATION & SHOULDER PAVING
TRAFFIC MANAGEMENT PLAN
Site 01 – Boundary Rd – No.3 Rd to #5133
Drawing No: TMP-016