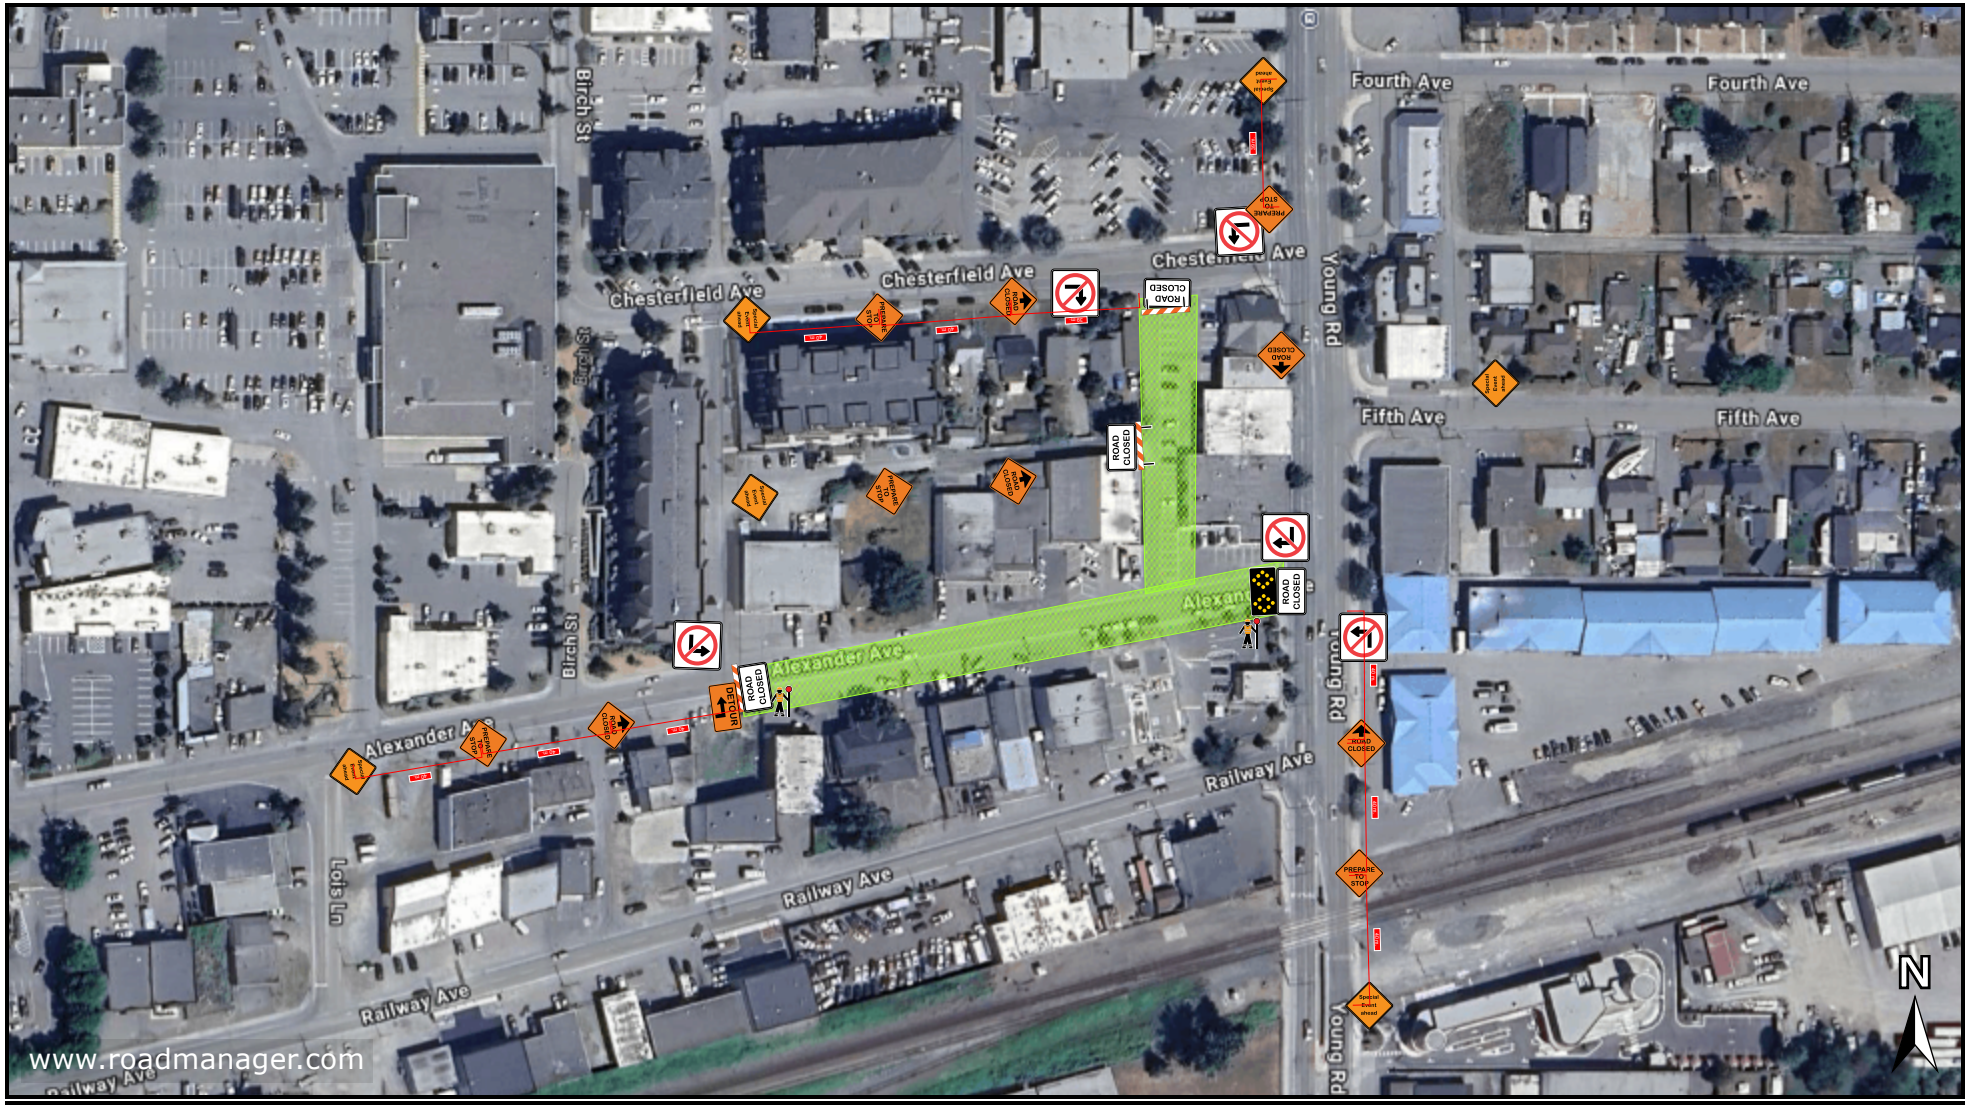

Plan #:	Location:	Title:
TMP 1	Apple fest 2024	Apple Fest 2024

Notes:
TMP Written in accordance to TMM 2020
MOTI Figure 19.2
TMP to facilitate Apple Fest 2024
All businesses have been notified
no residences are affected by road closure
3.5 m emergency space will be maintained throughout road closure

On-Site Contact:
Cameron Hull

Site Induction:

Date Drawn:
2024-09-05T00:00:00

License #:
SN1087313

Drawn By:
Cameron Hull

0 25 50 75 100m
Scale 1:3708

Posted Speed:	Reduced Speed:	Revision:	Signature:	Date and Time of Project:
50				Start: 21/09/2024 at 07:00 - End: 21/09/2024 at 17:00