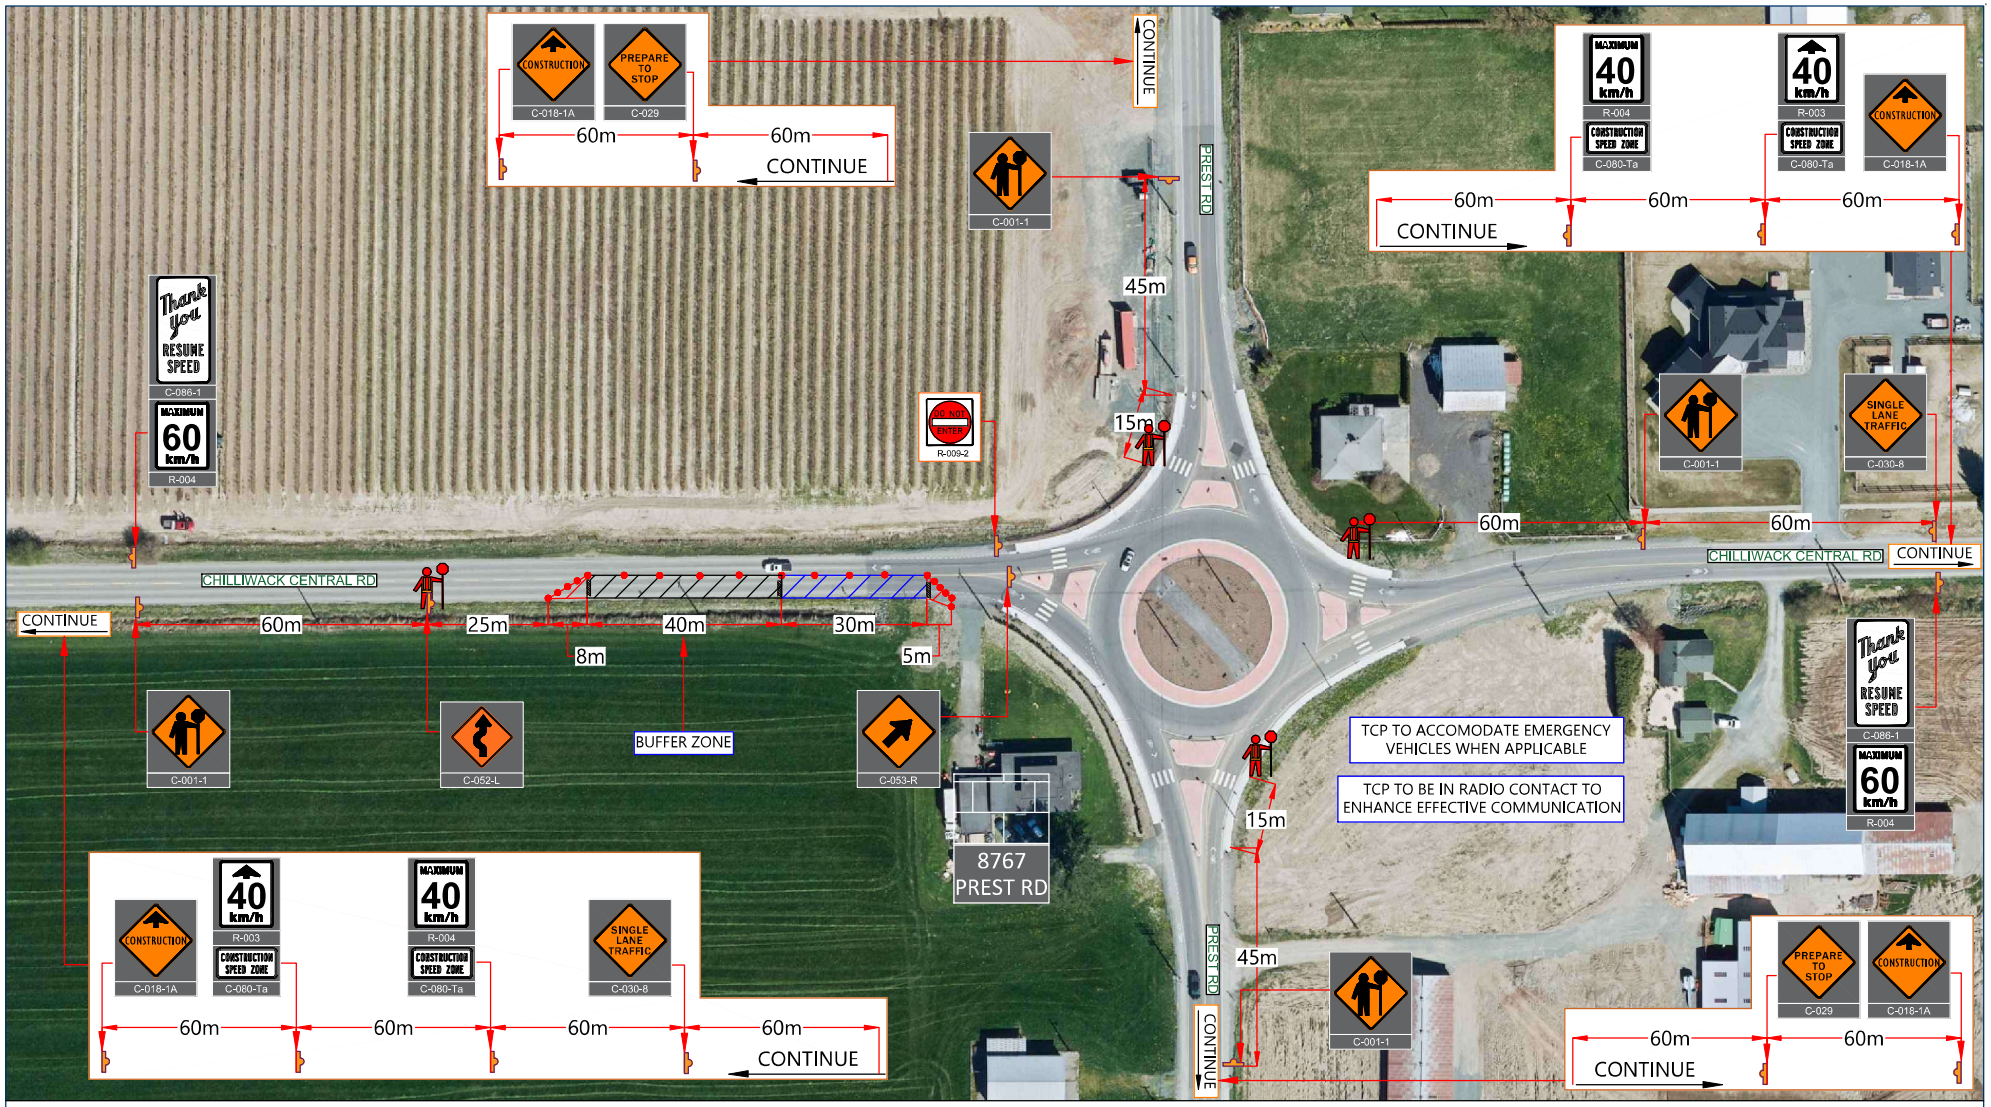

CONSULTANT			ENGINEER OF RECORD	CLIENT	TRAFFIC AUTHORITY	PROJECT DETAILS				LEGEND	TCP | FLAGGER INFO	COMPASS
TERRA TRAFFIC MANAGEMENT LTD. (778) 512-8587 info@terratraffic.ca | www.terratraffic.ca	PROJECT NO.	24.004.0220	Name: Date: dd.mm.yyyy	Company Name: Blackrete Paving Ltd. Site Contact [Name]: Kirk Roberts Site Contact [Phone]: (604) 831-3724	Municipality: City of Chilliwack Project No. | Contract No.: Project Manager Name:	PROJECT TITLE	***	PARKING METERS AFFECTED	***	Advanced Warning Sign TCP | Flagger Closure Area Closure Area | Transition Zone Delineator | Traffic Cones Class 1 Barricade	Names | Identification #	N W E S
	DWG. NO. | REV. NO.	DWG#01 | R00				TMP TITLE	8767 PREST RD | SLAT | EB LANE CLOSURE	SIDEWALK IMPACT	***		1. 2. 3. 4. 5. 6.	
	DATE	21.02.2024				SPEED ZONE (KM/H)	60 KM/ H	CROSSWALK IMPACT	***			
	DESIGNED | DRAWN BY	OB				DATE(S) | DURATION	FROM: YYYY-MM-DD TO: YYYY-MM-DD	BUS ROUTE IMPACT	***			
	REVIEWED BY	**				DAILY OPERATING HOUR(S) | DURATION	**AM - **PM | **HRS	BUS STOP IMPACT	***			

TRAFFIC SPECIFICATIONS: 2020 TRAFFIC MANAGEMENT MANUAL FOR WORK ON ROADWAYS | SCALE: 1:1000