TRAFFIC CONTROL SYMBOL LEGEND

CLOSURE AREA | BUS STOP | NO PARKING

TRAFFIC CONTROL PERSONNEL | TRAFFIC SIGNAGE

N

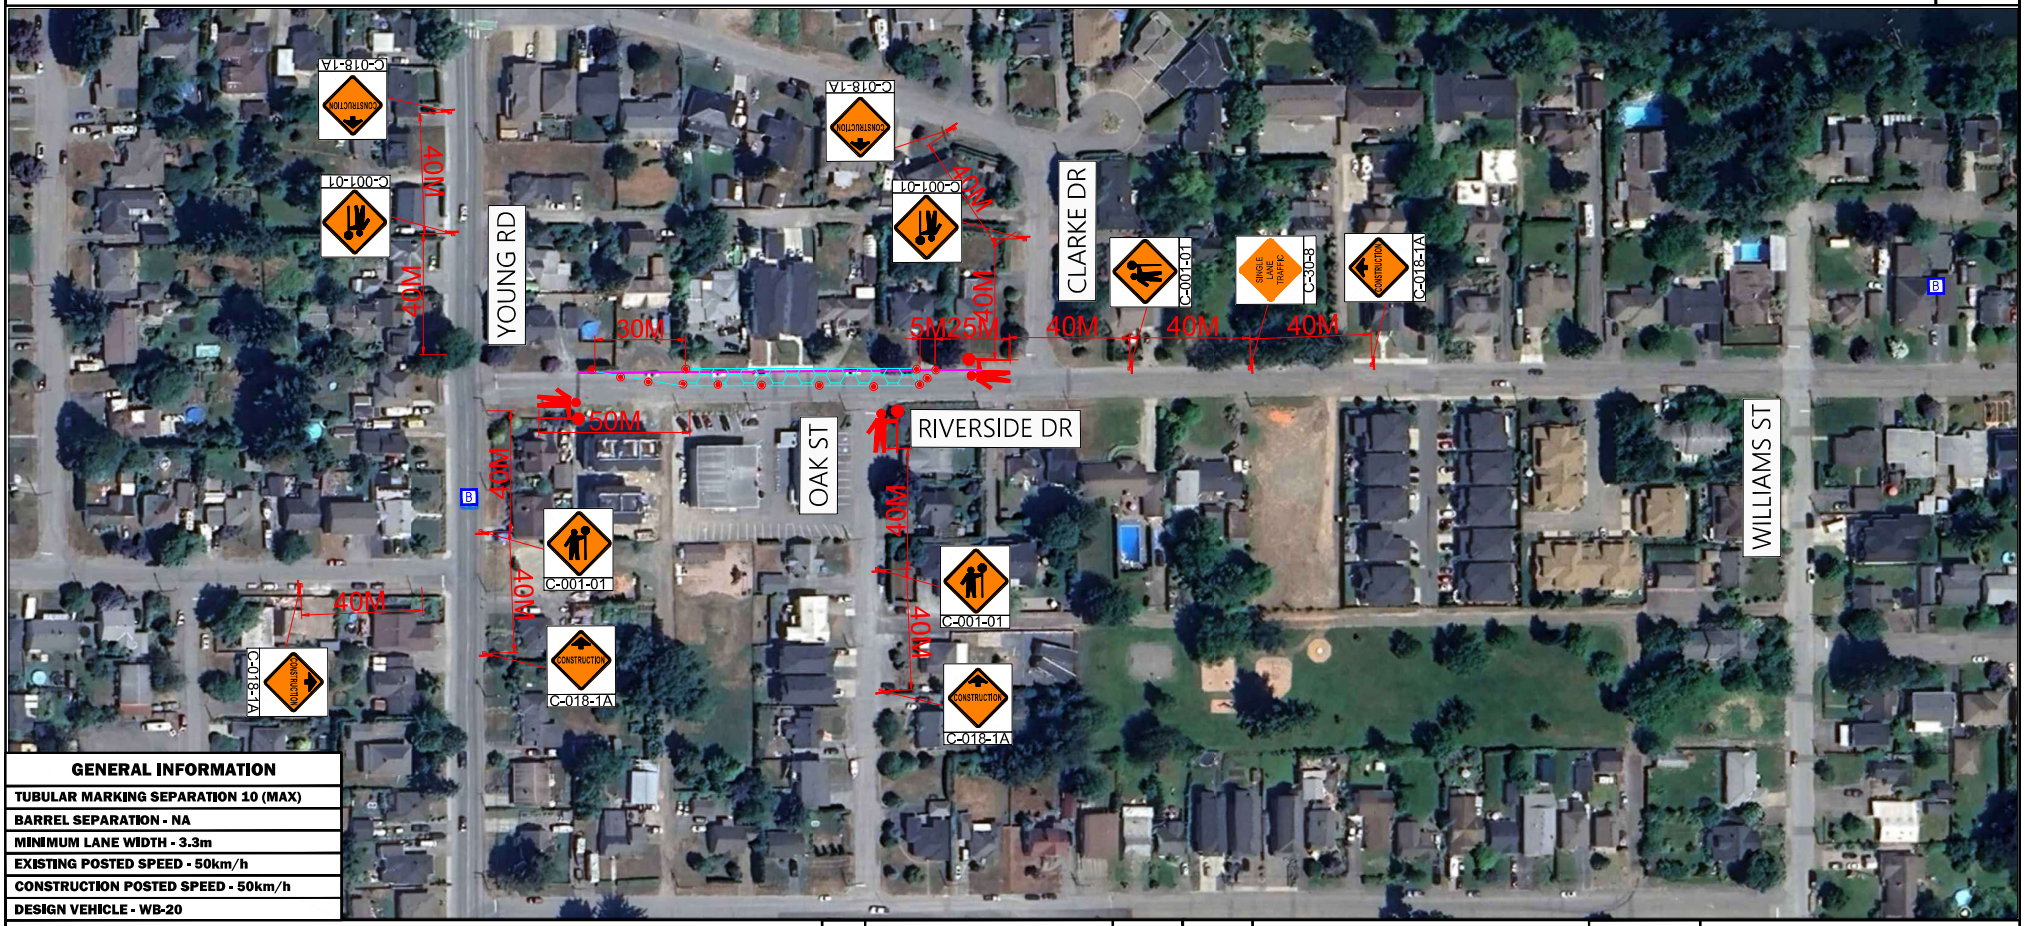

GENERAL INFORMATION
TUBULAR MARKING SEPARATION 10 (MAX)
BARREL SEPARATION - NA
MINIMUM LANE WIDTH - 3.3m
EXISTING POSTED SPEED - 50km/h
CONSTRUCTION POSTED SPEED - 50km/h
DESIGN VEHICLE - WB-20

GENERAL NOTES

1. Start Date: TBD
2. Hours of operation:7AM - 5PM
3. Traffic specifications based on the MOTI Traffic Management Manual for Work on Roadways (2020)
4. Onsite Contact: TBD
5. No parking signage to be placed 72 hours prior to work commencing
6. Any signage that conflicts with approved traffic plan to be covered or removed
7. Existing laning alignment to be reinstated at the end of each shift
8. Residents to be notified prior to work commencing
9. Completion of BC Hydro Underground Duct Work

REV	DESCRIPTION	DATE	INITIAL
0	ISSUED FOR INFORMATION	05.06.24	AME

CITY OF ABBOTSFORD		DWG No.	01 - WB SLAT on Riverside Drive
PROJECT:	46035 RIVERSIDE DR, ABBOTSFORD, B.C.	SCALE:	
CLIENT:	COASTLINE EXCAVATING	KOPER & COMPANY TRAFFIC SERVICES	

TRAFFIC CONTROL SYMBOL LEGEND

CLOSURE AREA | BUS STOP | NO PARKING

TRAFFIC CONTROL PERSONNEL | TRAFFIC SIGNAGE

N

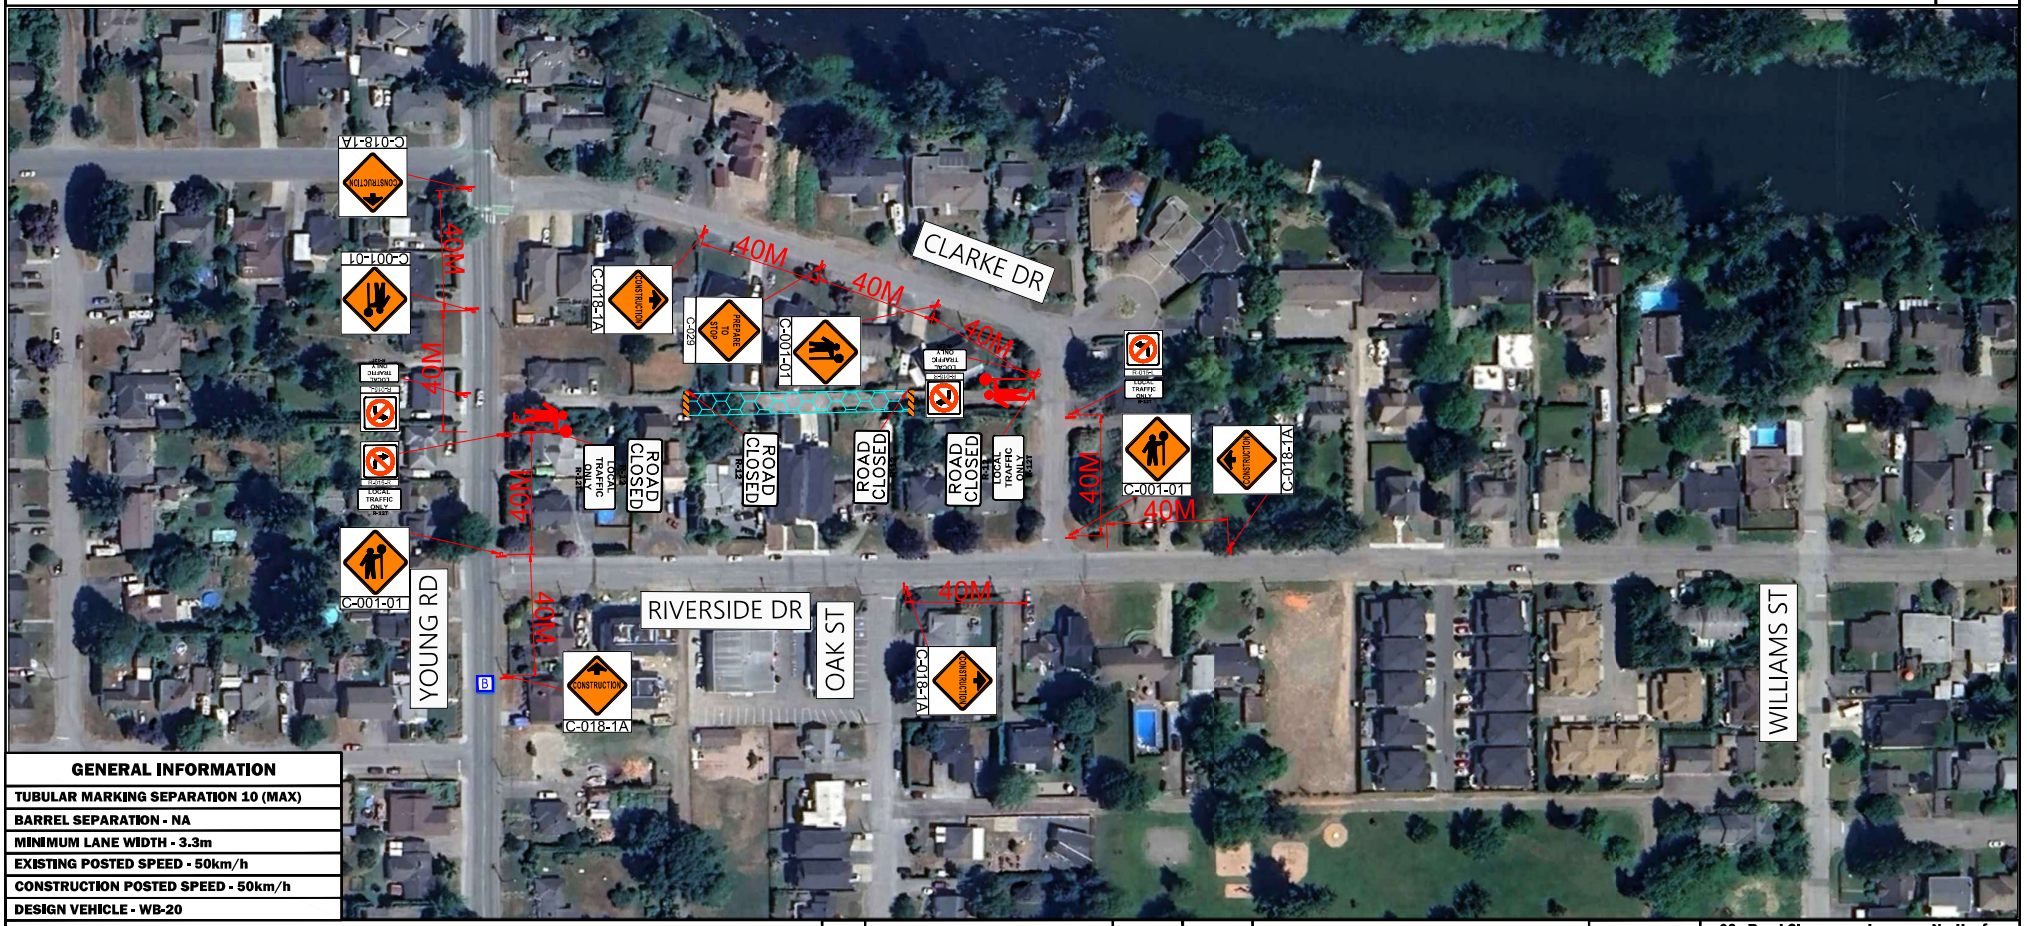

GENERAL INFORMATION

TUBULAR MARKING SEPARATION 10 (MAX)
BARREL SEPARATION - NA
MINIMUM LANE WIDTH - 3.3m
EXISTING POSTED SPEED - 50km/h
CONSTRUCTION POSTED SPEED - 50km/h
DESIGN VEHICLE - WB-20

GENERAL NOTES

1. Start Date: TBD
2. Hours of operation:7AM - 5PM
3. Traffic specifications based on the MOTI Traffic Management Manual for Work on Roadways (2020)
4. Onsite Contact: TBD
5. No parking signage to be placed 72 hours prior to work commencing
6. Any signage that conflicts with approved traffic plan to be covered or removed
7. Existing laning alignment to be reinstated at the end of each shift
8. Residents to be notified prior to work commencing
9. Completion of BC Hydro Underground Duct Work

REV	DESCRIPTION	DATE	INITIAL
0	ISSUED FOR INFORMATION	05.06.24	AME

CITY OF ABBOTSFORD		DWG No.	02 - Road Closure on Laneway North of Riverside Drive
PROJECT:	46035 RIVERSIDE DR, ABBOTSFORD, B.C.	SCALE:	
CLIENT:	COASTLINE EXCAVATING	KOPER & COMPANY TRAFFIC SERVICES	